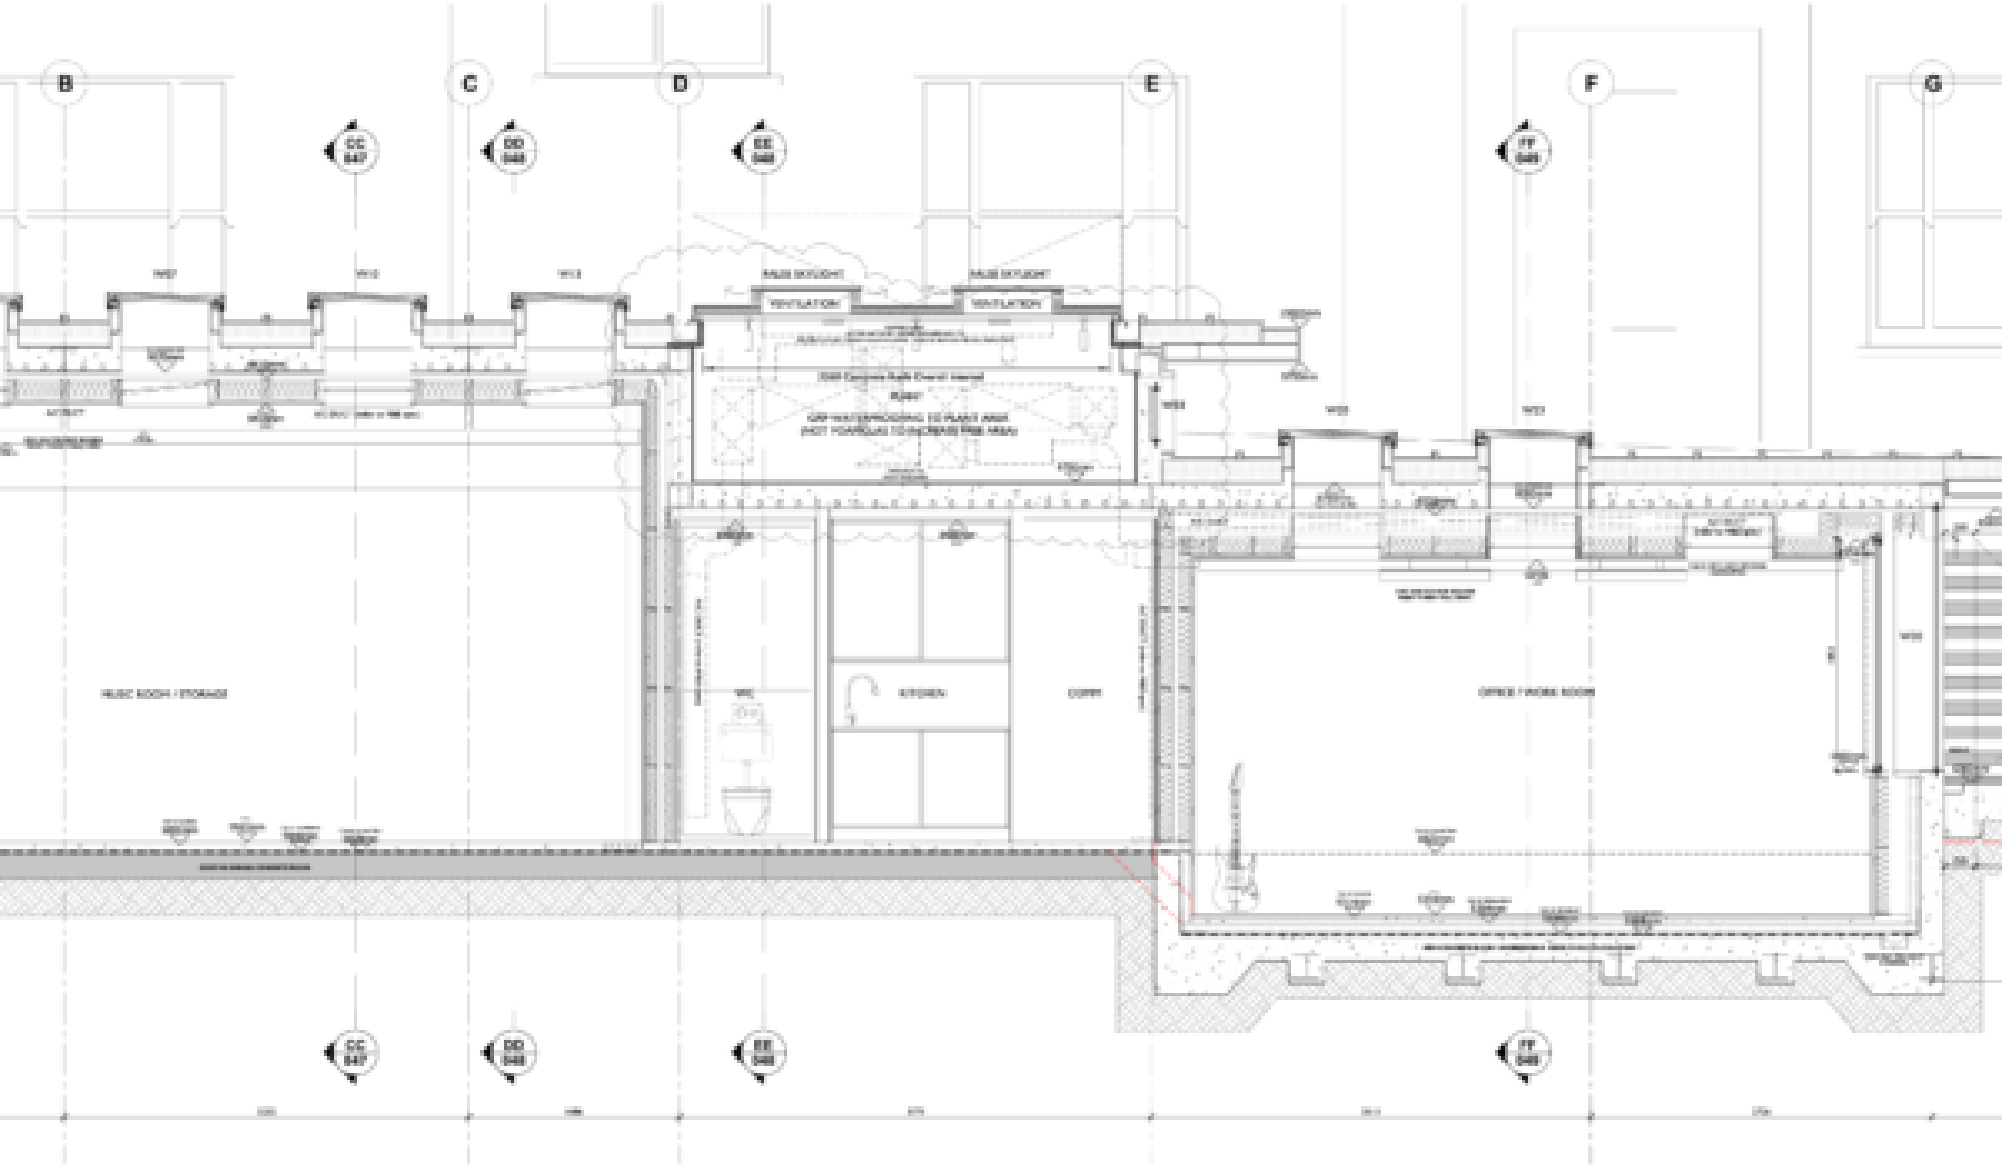
B
C
D
E
F
G
MUSIC KITCHEN / STORAGE
KITCHEN
OFFICE / WORK ROOM